THE INFORMATION CONTAINED IN THIS DRAWING IS THE SOLE PROPERTY OF Q.E.D. ENVIRONMENTAL. ANY REPRODUCTION IN PART OR WHOLE WITHOUT THE WRITTEN PERMISSION OF Q.E.D. ENVIRONMENTAL IS PROHIBITED.

REVISIONS

REV.	DESCRIPTION	ECO #	DRAWN BY	CHECKED BY	DATE
	RELEASDED FOR APPROVAL		BS		4-4-17
A	REMOVED JUNCTION BOX, ADDED FLOAT SWITCHES		BS	-	4/11/2017
B	MOVED BLOWER OUT PER COMMENTS 19-4-17		BS	-	4/25/2017

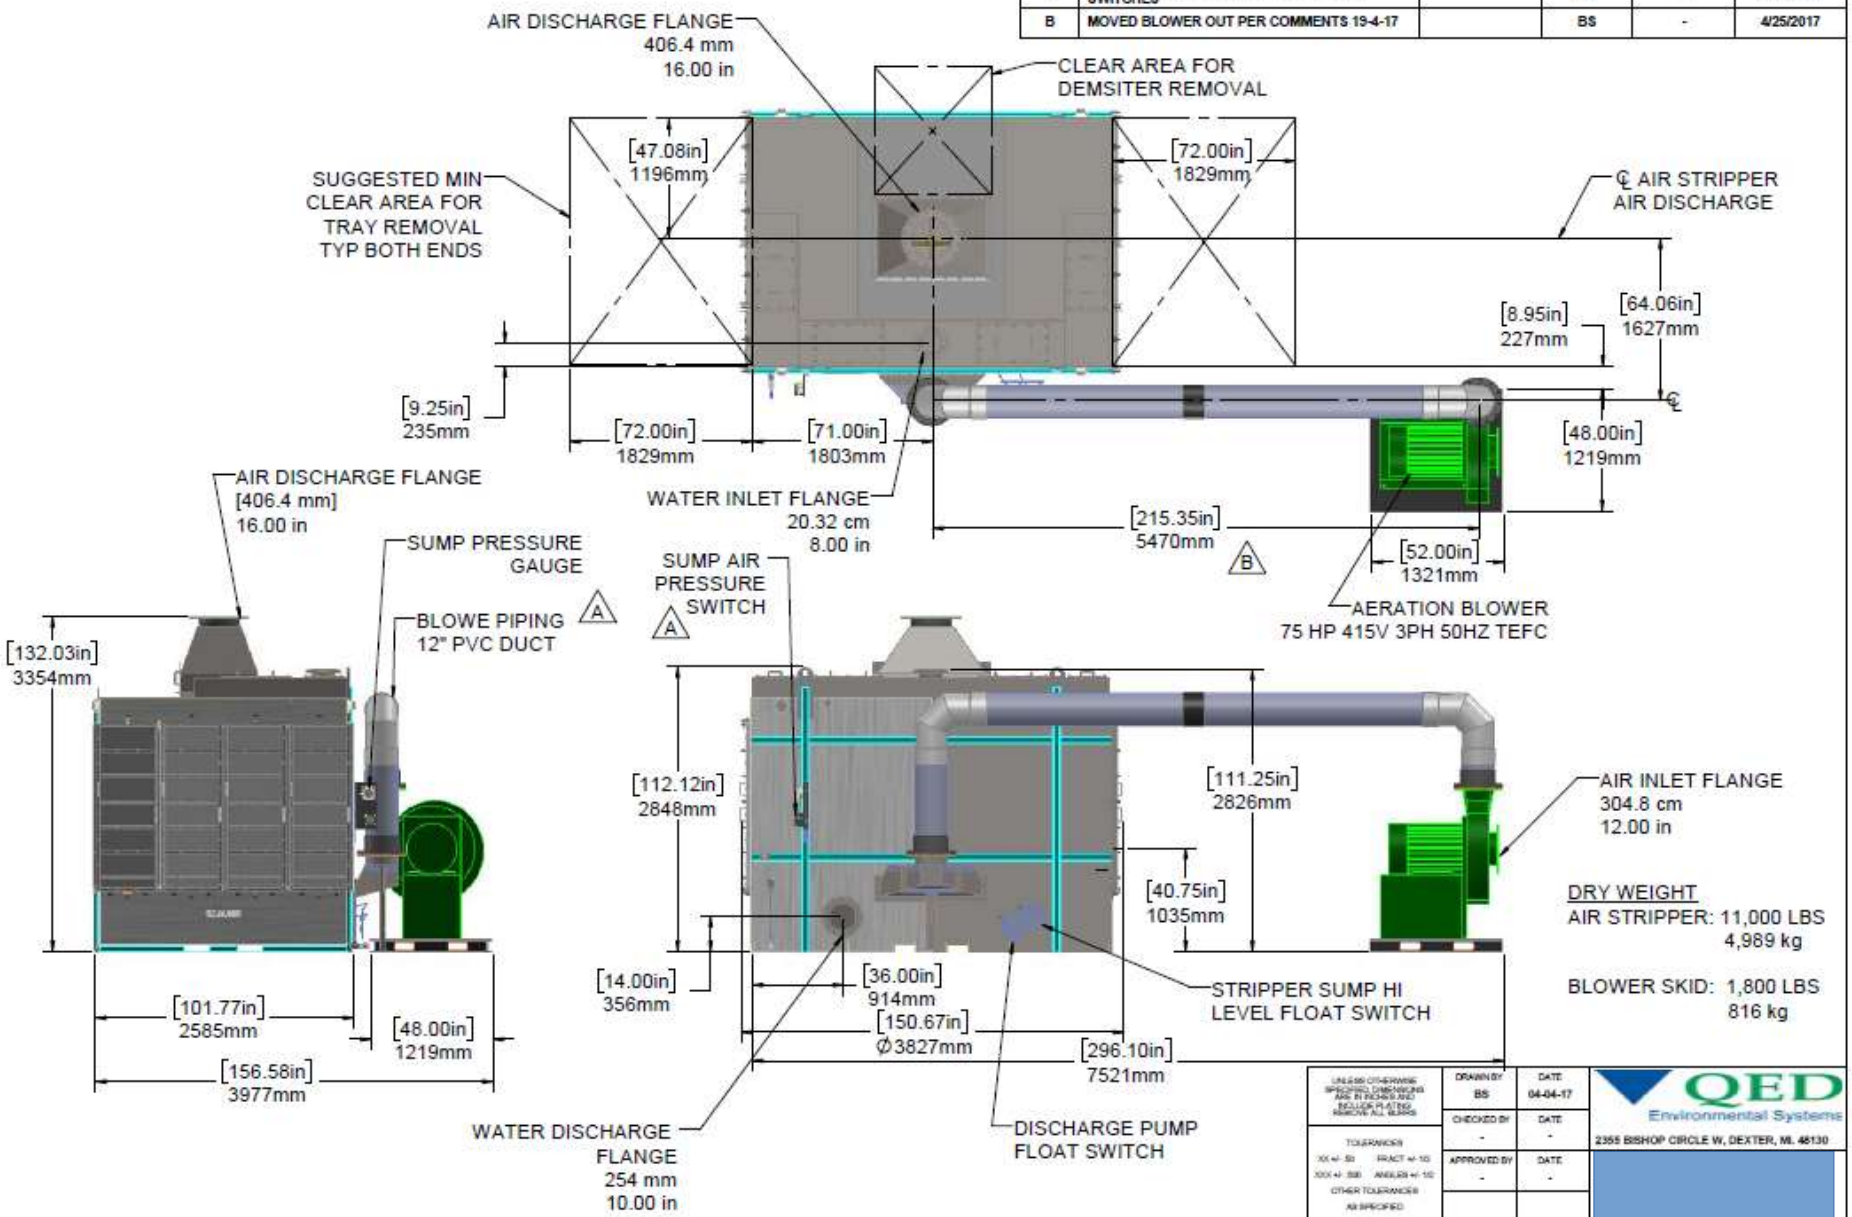

C:\QED\vault\TREATSKIDS\17 skid layouts\17T-0\903 THERMO FISHER ALH 17T-0\903 LAYOUT